


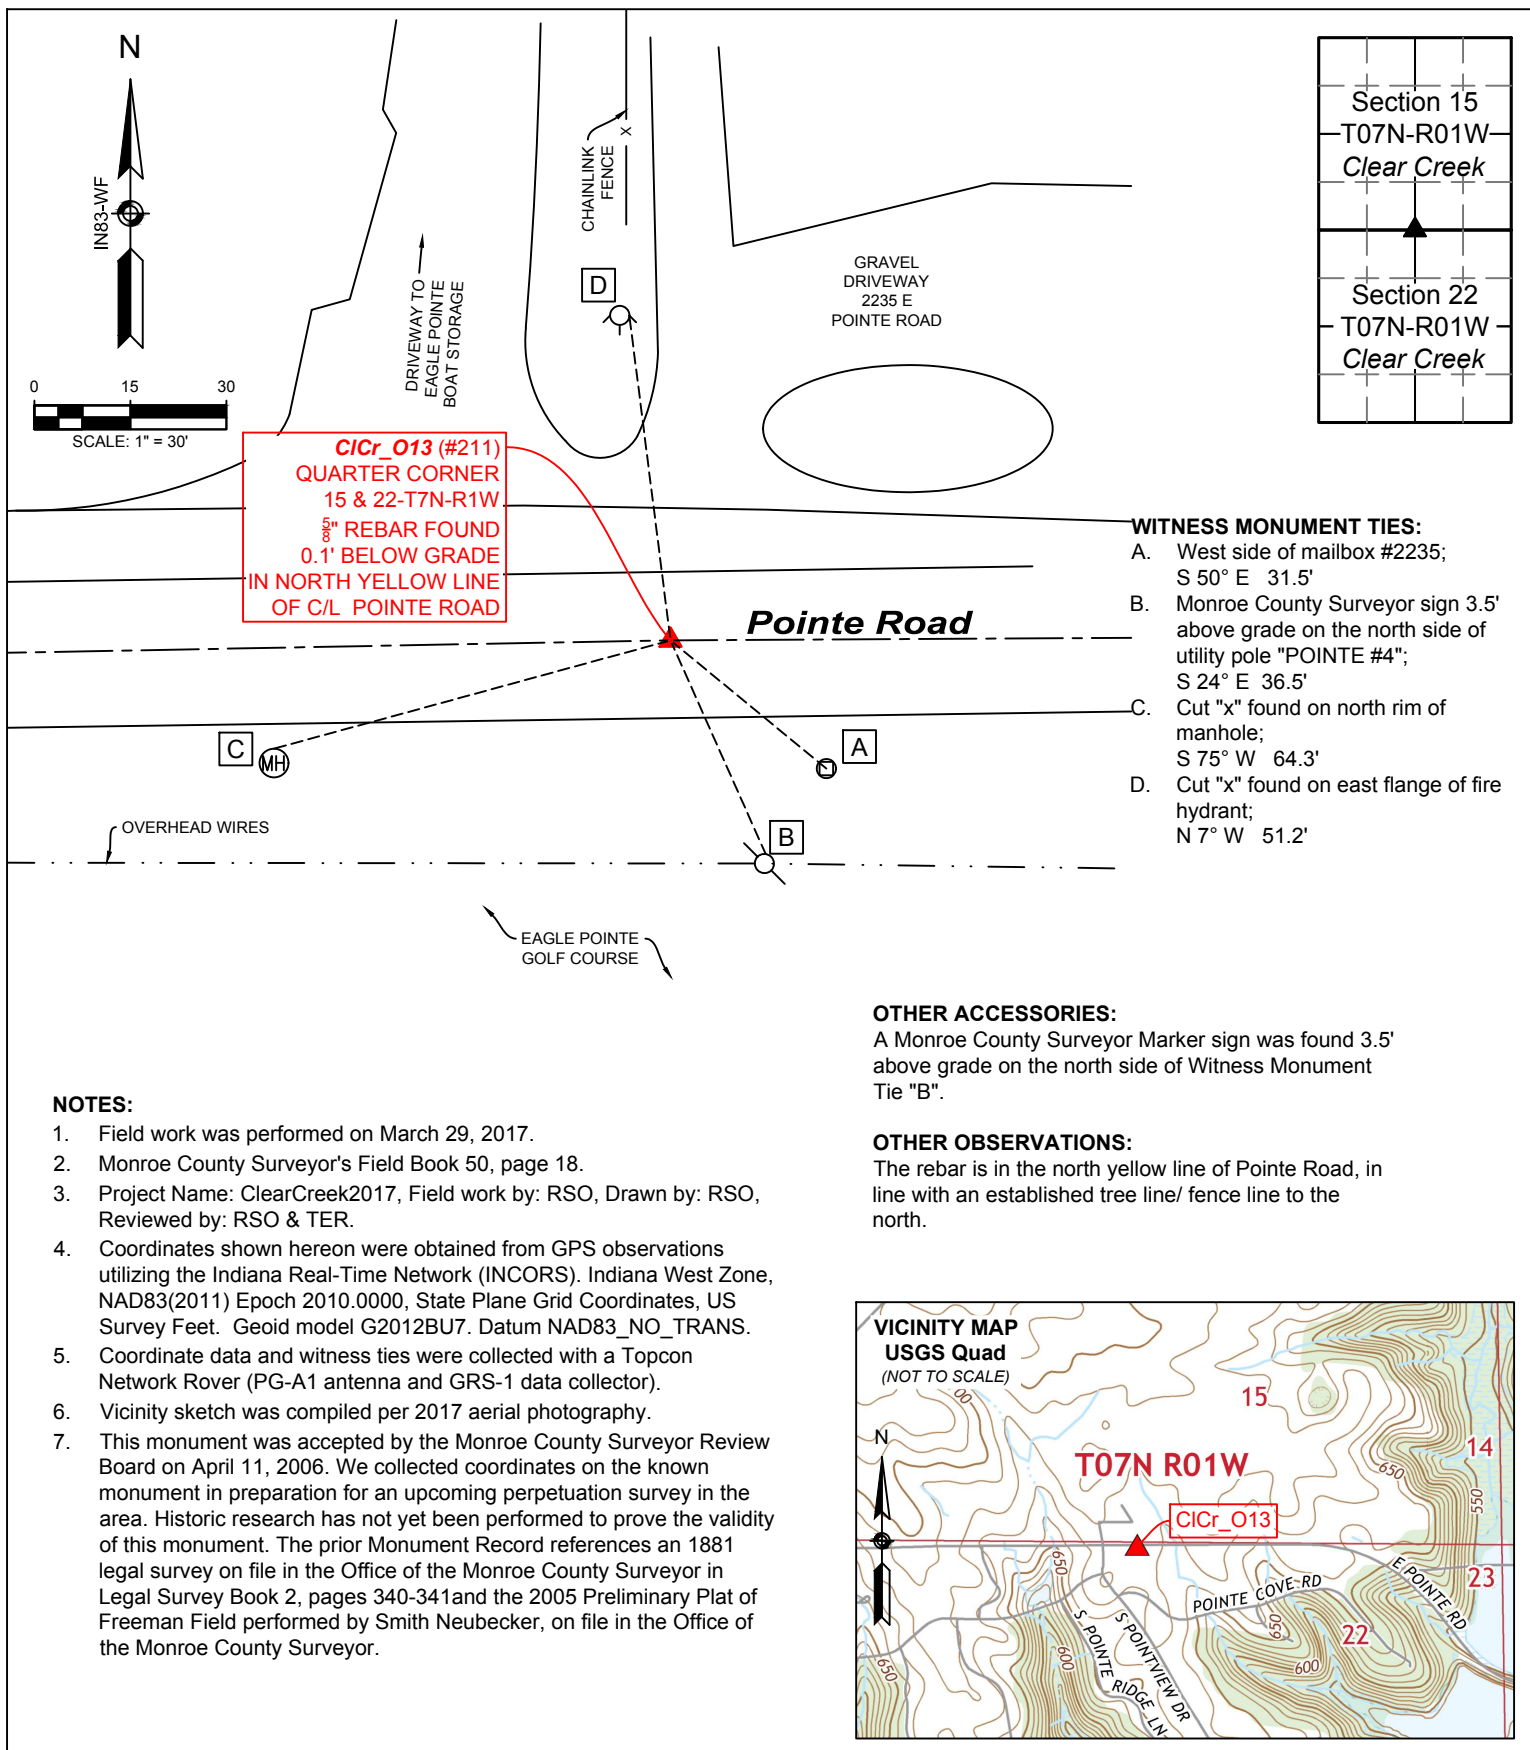

NOTES:


1. Field work was performed on March 29, 2017.
2. Monroe County Surveyor's Field Book 50, page 18.
3. Project Name: ClearCreek2017, Field work by: RSO, Drawn by: RSO, Reviewed by: RSO & TER.
4. Coordinates shown hereon were obtained from GPS observations utilizing the Indiana Real-Time Network (INCORS). Indiana West Zone, NAD83(2011) Epoch 2010.0000, State Plane Grid Coordinates, US Survey Feet. Geoid model G2012BU7. Datum NAD83_NO_TRANS.
5. Coordinate data and witness ties were collected with a Topcon Network Rover (PG-A1 antenna and GRS-1 data collector).
6. Vicinity sketch was compiled per 2017 aerial photography.
7. This monument was accepted by the Monroe County Surveyor Review Board on April 11, 2006. We collected coordinates on the known monument in preparation for an upcoming perpetuation survey in the area. Historic research has not yet been performed to prove the validity of this monument. The prior Monument Record references an 1881 legal survey on file in the Office of the Monroe County Surveyor in Legal Survey Book 2, pages 340-341 and the 2005 Preliminary Plat of Freeman Field performed by Smith Neubecker, on file in the Office of the Monroe County Surveyor.

OTHER ACCESSORIES:

A Monroe County Surveyor Marker sign was found 3.5' above grade on the north side of Witness Monument Tie "B".

OTHER OBSERVATIONS:

The rebar is in the north yellow line of Pointe Road, in line with an established tree line/ fence line to the north.

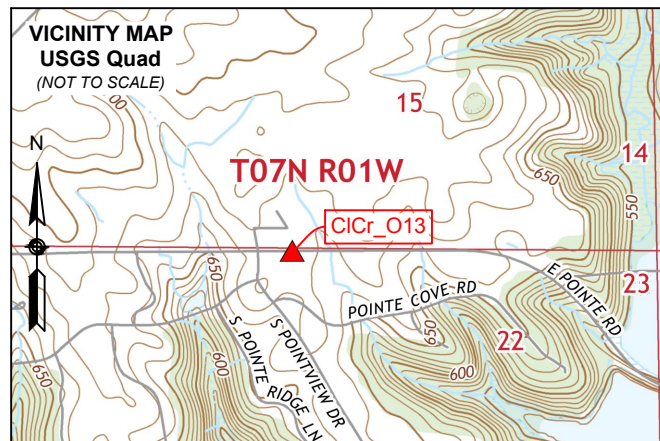

▲ **Monument Description:** $\frac{5}{8}$ " rebar with no cap found 0.1' below grade in the north yellow line of the centerline of Pointe Road.

State Plane Grid Coordinates: Point No.:211 Northing: 1379693.0', Easting: 3116288.4'

SHEET 1 OF 2	MONUMENT RECORD CORNER ID: CICr_013	Quarter Corner Section 15 & 22- T07N-R01W Clear Creek Township Monroe County, Indiana	 OFFICE OF THE MONROE COUNTY SURVEYOR Trohn Enright-Randolph Monroe County Surveyor Rachel Savich Oser Professional Surveyor 119 West 7th Street, Bloomington, IN 47404 (812) 349-2570
-----------------------	---	---	--

Photos were taken on 03/29/2017 with an iPhone 6s

CICr_O13



Trohn Enright-Randolph
Trohn Enright-Randolph
Monroe County Surveyor



Accepted by the Monroe
County Surveyor Review Board
on December 19, 2017



Rachel Oser
Rachel Savich Oser, State of Indiana
Professional Surveyor No. 21100022

SHEET 2 OF 2	MONUMENT RECORD CORNER ID: CICr_O13	Quarter Corner Section 15 & 22- T07N-R01W Clear Creek Township Monroe County, Indiana	 MONROE COUNTY SURVEYOR'S OFFICE Trohn Enright-Randolph Monroe County Surveyor Rachel Savich Oser Professional Surveyor 119 West 7th Street, Bloomington, IN 47404 (812) 349-2570
-----------------------	---	---	---

MONUMENT RECORD
State of Indiana - County of Monroe

Section: 22

Township: 7 North


Range: 1 West

Corner ID: ClCr O-13

Monument Description & Remarks: 5/8" Rebar (no cap) flush with pavement found. Survey Sign 3.5ft A.G. at Pt. (B).

References On File: Legal Survey Book 2 page no. 340-341(1881); Smith Neubecker survey, Freeman Field Preliminary plat (2005), on file in the surveyor's office.

RECOVERY TIE DRAWING
Field Book 31 Page No. 32

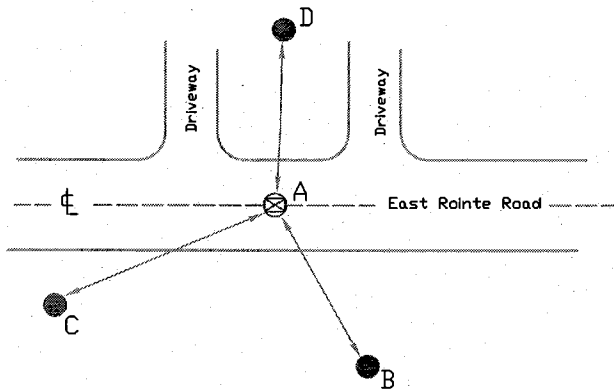

A - 5/8" Rebar

B - S 18° E 37.34' to MAG nail
in Survey Sign on 13" PWP.

C - S 78° W 64.26' to "X" on
Manhole Cover.

D - N 04° W 50.65' to "X" on
Flange Bolt of Fire Hydrant.

Not To Scale
Compass Bearing Magnetic North

I, Kevin P. Enright, Monroe County Surveyor, hereby certify that this document was prepared under my direction in accordance with the provisions of section 36-2-12-11 of the Indiana Code; and the above data is given under my hand and seal this 21st day of June, 1999.

Administered by the Monroe County Surveyor Review Board

Date: 4/11/06

